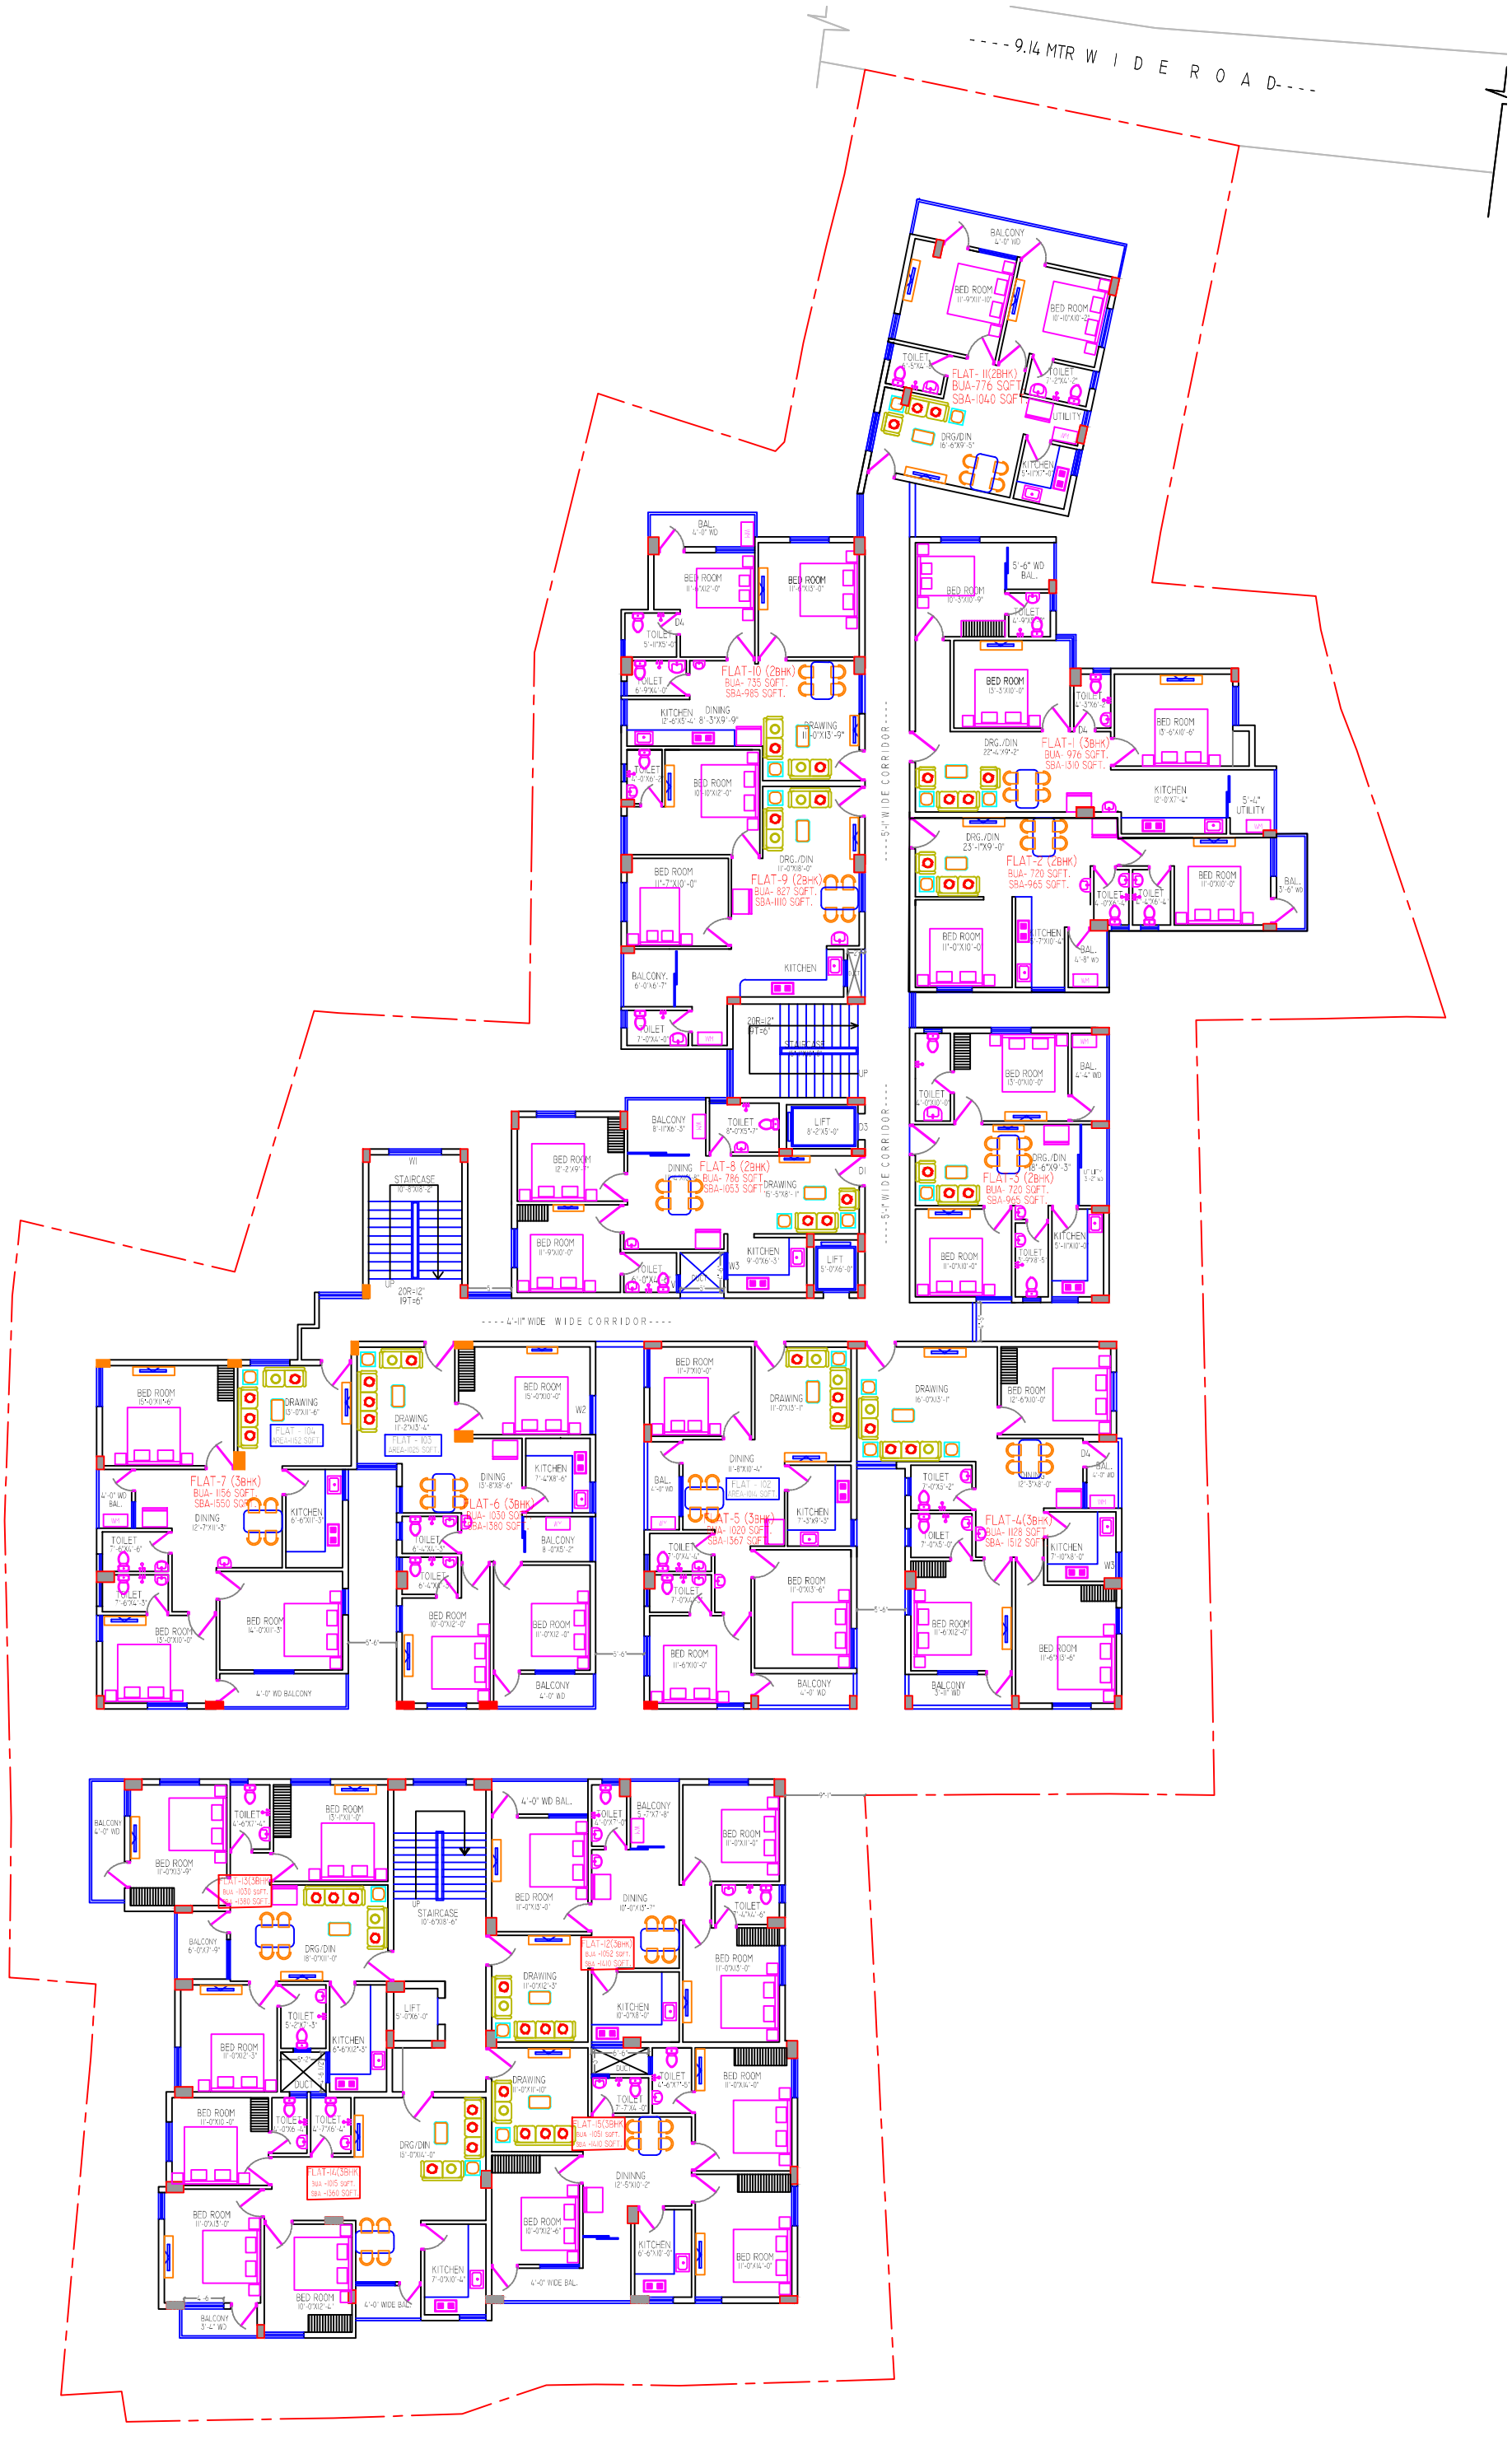

TYPICAL FLOOR PLAN